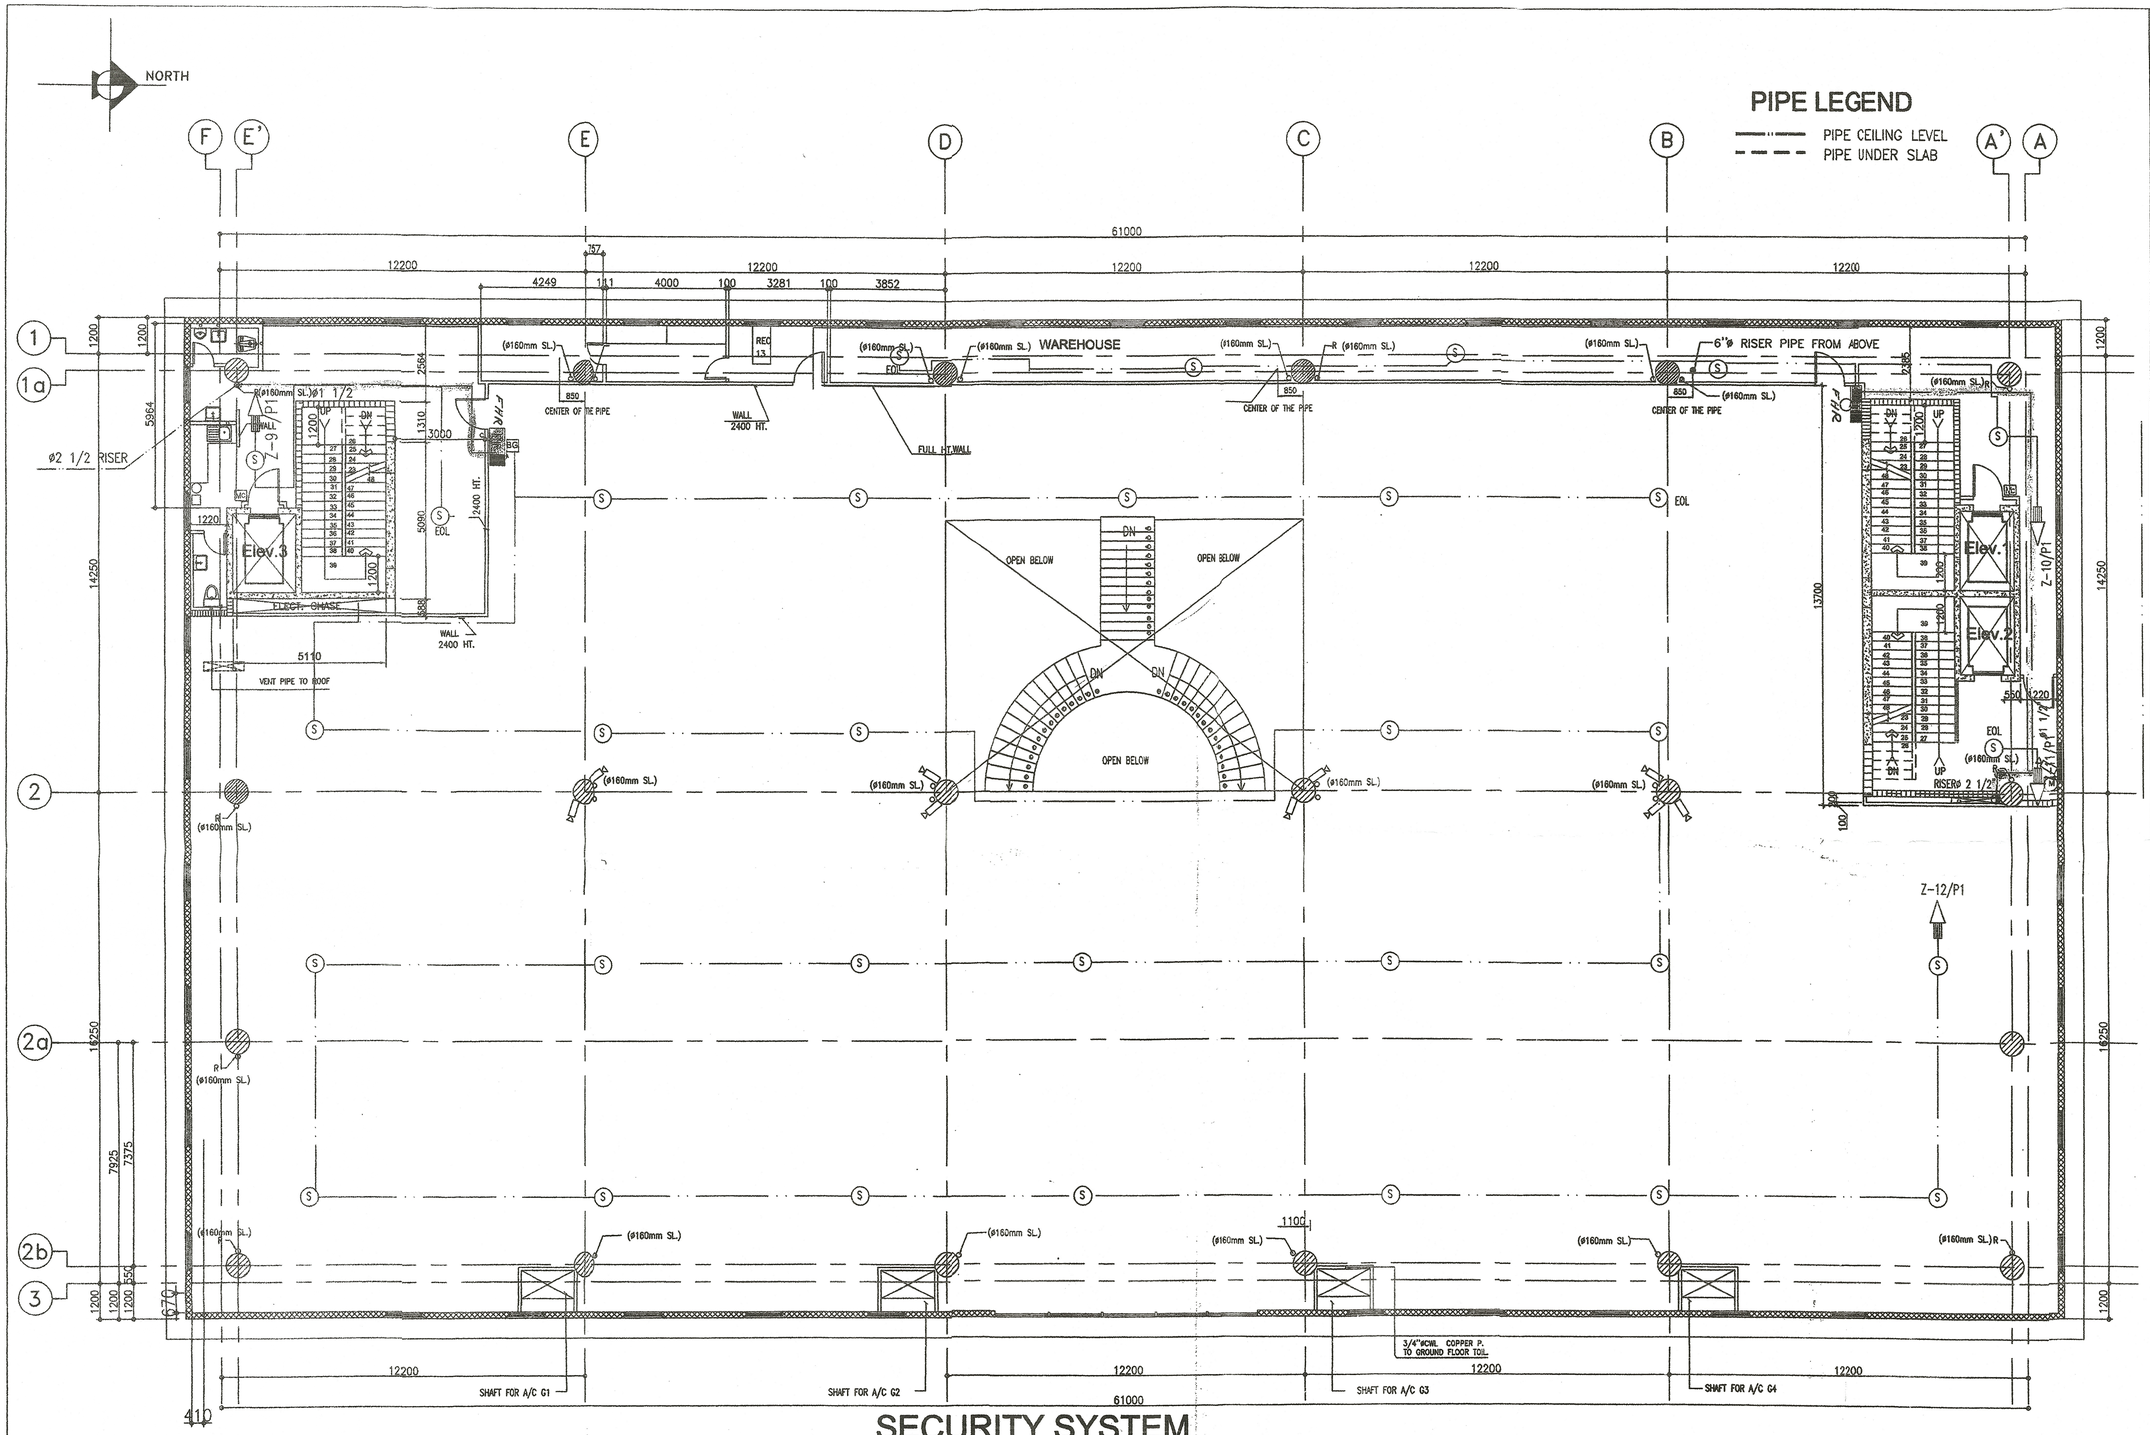

SECURITY SYSTEM

FOR ZONE 9 TO 12 /P1

FIRE FIGHTING & DETECTOR SYSTEM

BLDG. W (FIRST FLOOR)

GENERAL NOTES

1.THE POSITION OF A/C MACHINE COULD BE CHANGED UPON REQVEST OF A/C DESIGNER SAMETIME THE OPENING FOR DUCTS,REFRIGERNT PIPES COULD BE RELOCATED AND ALSO SIZE OF OPENINGS COULD BE CHANGED.

2.ALL CONTRACT DRAWINGS HAS TO BE SIGNED BY THE OWNER DRAWING FOUND WITHOUT THE SIGNATURE OF THE OWNER WILL NOT BE CONSIDERED AS CONTRACT DRAWINGS.

3.ALL DIMENSION ARE IN MILLIMETERS UNLESS OTHER WISE SPECIFIED

LEGEND:

- SEWER PIPE LINE
- WATER PIPE LINE

REV.	DATE	REVISION DESCRIPTION	SIGN

PROJECT TITLE: JARIR SHOPPPING CENTER IN AL-KHOBAR

SHEET CONTENTS: FIRST FLOOR PLAN BUILDING-W

SCALE: 1: 100

DESIGNED | DRAWN: JM | CHECKED | APPROVED | DATE: 09-10-001 | CAD FILE NO. | DRAWING NO. | REV.